FLOODWAY SURVEY
FOR
BRENDA FLETCHER

LOCATED IN A PORTION OF THE SOUTHEAST QUARTER OF THE NORTHEAST QUARTER OF SECTION 24, TOWNSHIP 58 NORTH, RANGE 1 WEST, BOISE MERIDIAN, BONNER COUNTY, IDAHO.

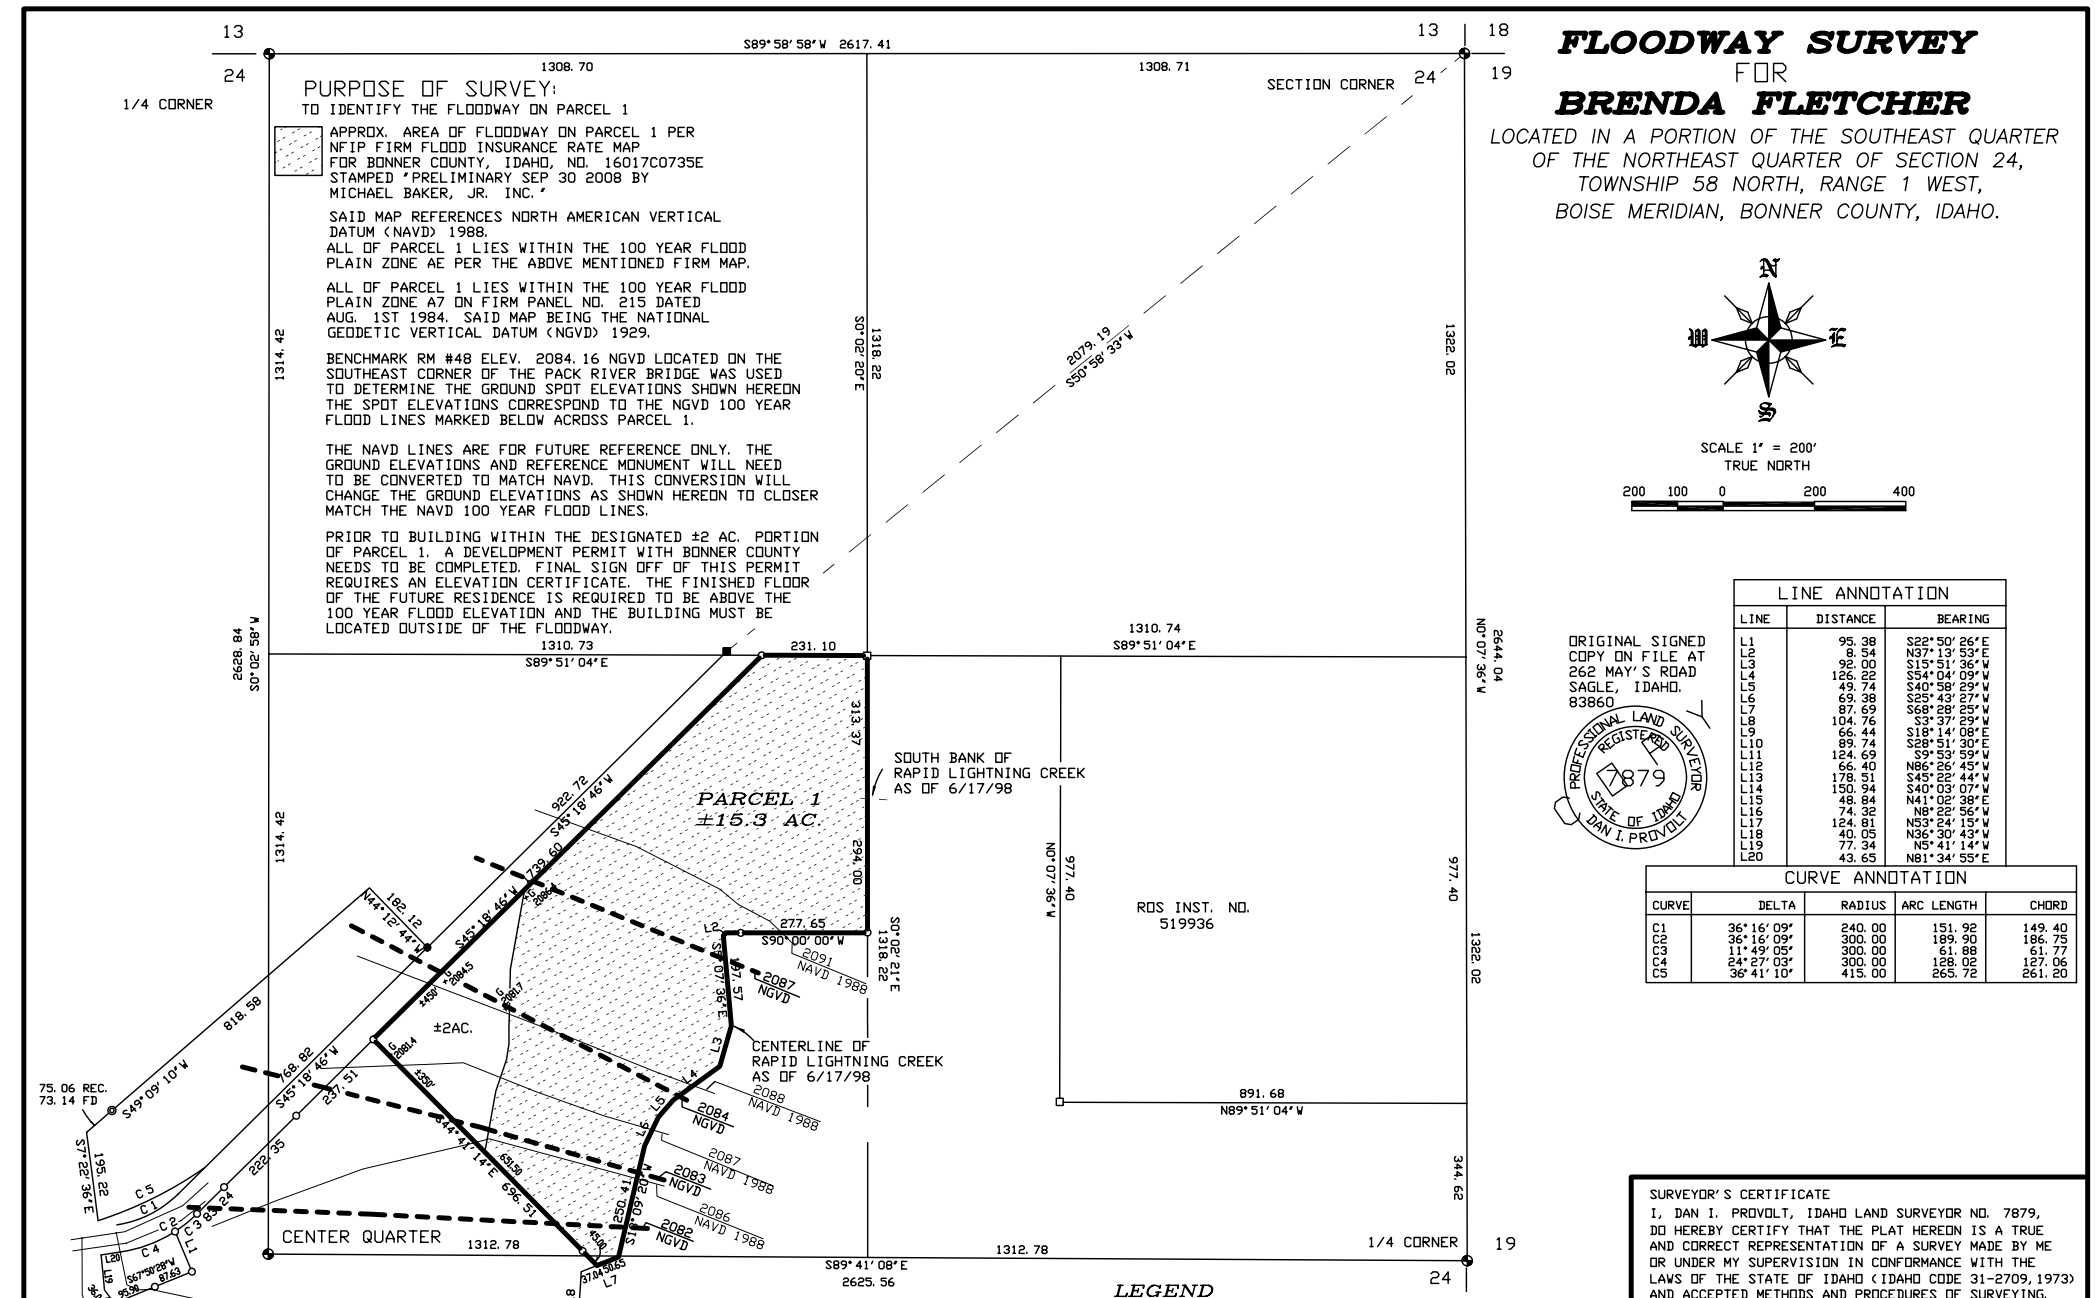

N
W E
S

SCALE 1" = 200'
TRUE NORTH
200 100 0 200 400

ORIGINAL SIGNED COPY ON FILE AT 262 MAY'S ROAD SAGLE, IDAHO. 83860

PROFESSIONAL LAND SURVEYOR REGISTERED 7879 STATE OF IDAHO DAN I. PROVOLT

LINE ANNOTATION

LINE	DISTANCE	BEARING
L1	95.38	S22°50'26"E
L2	8.54	N37°13'53"E
L3	92.00	S15°51'36"W
L4	126.22	S54°04'09"W
L5	49.74	S40°58'29"W
L6	69.38	S25°43'27"W
L7	87.69	S68°28'25"W
L8	104.76	S3°37'29"W
L9	66.44	S18°14'08"E
L10	89.74	S28°51'30"E
L11	124.69	S9°53'59"W
L12	66.40	N86°26'45"W
L13	178.51	S45°22'44"W
L14	150.94	S40°03'07"W
L15	48.84	N41°02'38"E
L16	74.32	N8°22'56"W
L17	124.81	N53°24'15"W
L18	40.05	N36°30'43"W
L19	77.34	N5°41'14"W
L20	43.65	N81°34'55"E

CURVE ANNOTATION

CURVE	DELTA	RADIUS	ARC LENGTH	CHORD
C1	36°16'09"	240.00	151.92	149.40
C2	36°16'09"	300.00	189.90	186.75
C3	11°49'05"	300.00	61.88	61.77
C4	24°27'03"	300.00	128.02	127.06
C5	36°41'10"	415.00	265.72	261.20

LEGEND

- ○ PREVIOUSLY SET 5/8" DIA. X 30" LONG REBAR WITH YELLOW PLASTIC CAP MARKED 'PLS 7879'
- ⊕ MONUMENTATION AS NOTED
- □ PREVIOUSLY FOUND 5/8" DIA.. REBAR YPC BY PLS 5713 PER ROS INST NO. 519936
- ● PREVIOUSLY FOUND 1" DIA. IRON PIPE PER ROS INST. NO. 243190
- ■ PREVIOUSLY FOUND 1 1/2" DIA. IRON PIPE WITH PLUG
- ◎ PREVIOUSLY FOUND 1/2" DIA. REBAR YPC BY PLS 898 PER ROS INST. NO. 243190
- $^{G}_{2081.4}$ GROUND SPOT ELEVATION

BASIS OF BEARING

THE BEARTINS SHOWN HEREON ARE BASED UPON THE SECTION BREAKDOWN AND RECORD OF SURVEY INST. NO. 519936, RECORDS OF BONNER COUNTY, IDAHO, BY PLS 5713

SURVEYOR'S CERTIFICATE

I, DAN I. PROVOLT, IDAHO LAND SURVEYOR NO. 7879, DO HEREBY CERTIFY THAT THE PLAT HEREON IS A TRUE AND CORRECT REPRESENTATION OF A SURVEY MADE BY ME OR UNDER MY SUPERVISION IN CONFORMANCE WITH THE LAWS OF THE STATE OF IDAHO (IDAHO CODE 31-2709, 1973) AND ACCEPTED METHODS AND PROCEDURES OF SURVEYING.

NOTE:

THIS DRAWING DOES NOT ATTEMPT TO SHOW ALL EASEMENTS OF RECORD, PRESCRIPTIVE EASEMENTS, OR PHYSICAL FEATURES OF THE PROPERTY. I MAKE NO INVESTIGATION AS TO THE LEGAL OWNERSHIP OF THE PROPERTY.

NORTHWEST TRAVERSE
PO. BOX 580 PONDERAY, ID. 83852
(208) 265-5510 PH. & FAX

Drawn by DP

Date 02/10/09

JOB # 637

SHEET 1 OF 1